issued for:

LEASE PLAN 26 MAR. 09

project:

PROPOSED
COMMERCIAL
DEVELOPMENT

PLAINFIELD TOWNSHIP
MICHIGAN

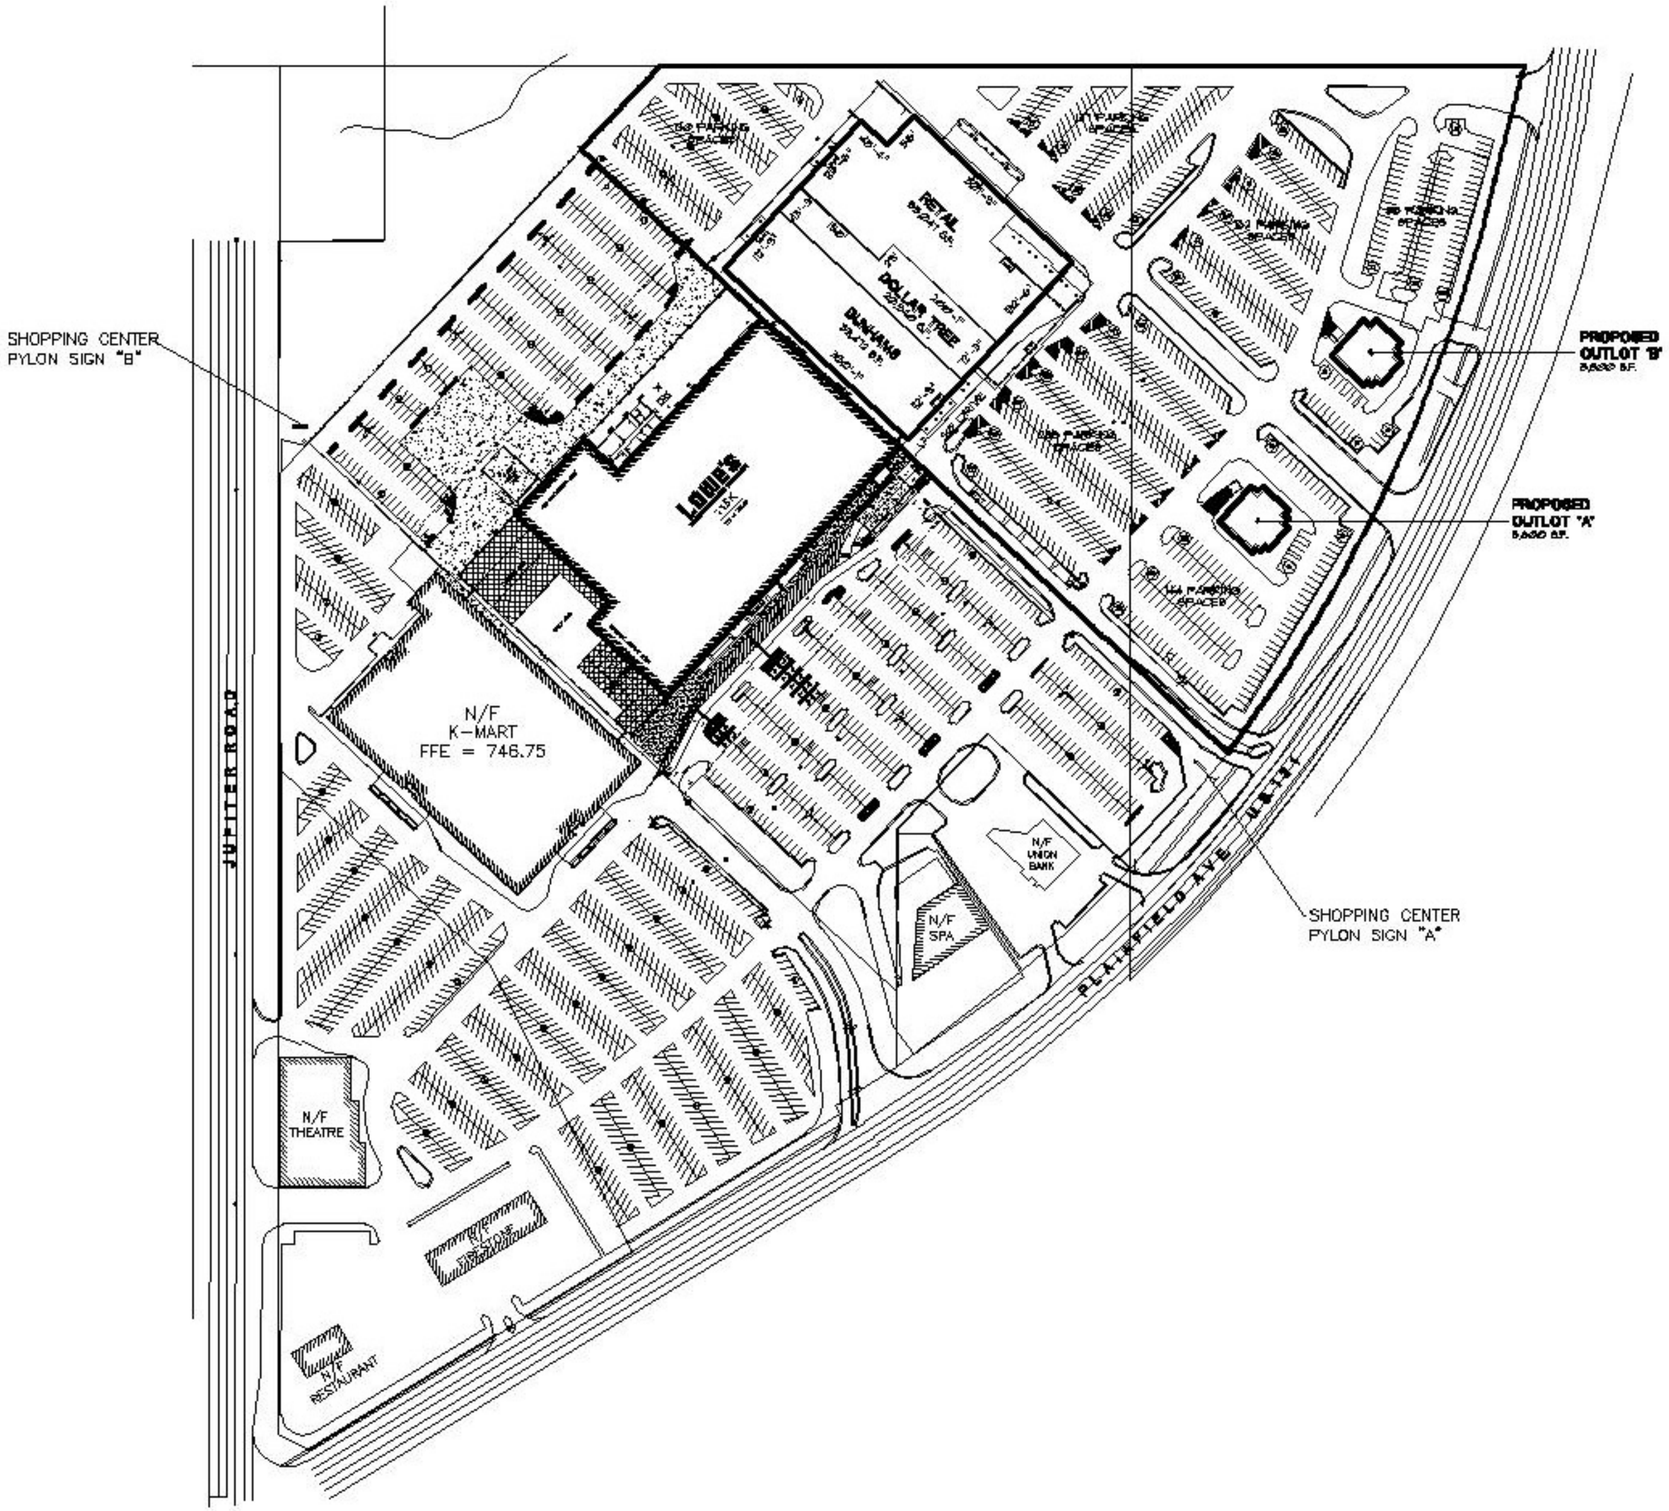

ROGVOY
ARCHITECTS

drawing:

CONCEPTUAL
SITE PLAN

DO NOT SCALE DRAWING

issue date: 16 JULY 01
drawn: KL
checked: MD
approved: MD

project number: 01083

sheet:

S-1

LEASE PLAN
EXHIBIT 'A'

SCALE: 1"=100'-0"

THIS SHEET INCLUDES DETAIL NOS. 11-R6

© COPYRIGHT 2001 ROGVOY ARCHITECTS, P.C.